FED. ROAD DIV.NO.	STATE	COUNTY	FILE NO.	PROJECT NO.	ROUTE NO.	SHEET NO.	TOTAL SHEETS
3	S.C.	DORCHESTER	18.DORC.10	DC-DORC(010)	SC 642	44	

RIGHT-OF-WAY PLANS

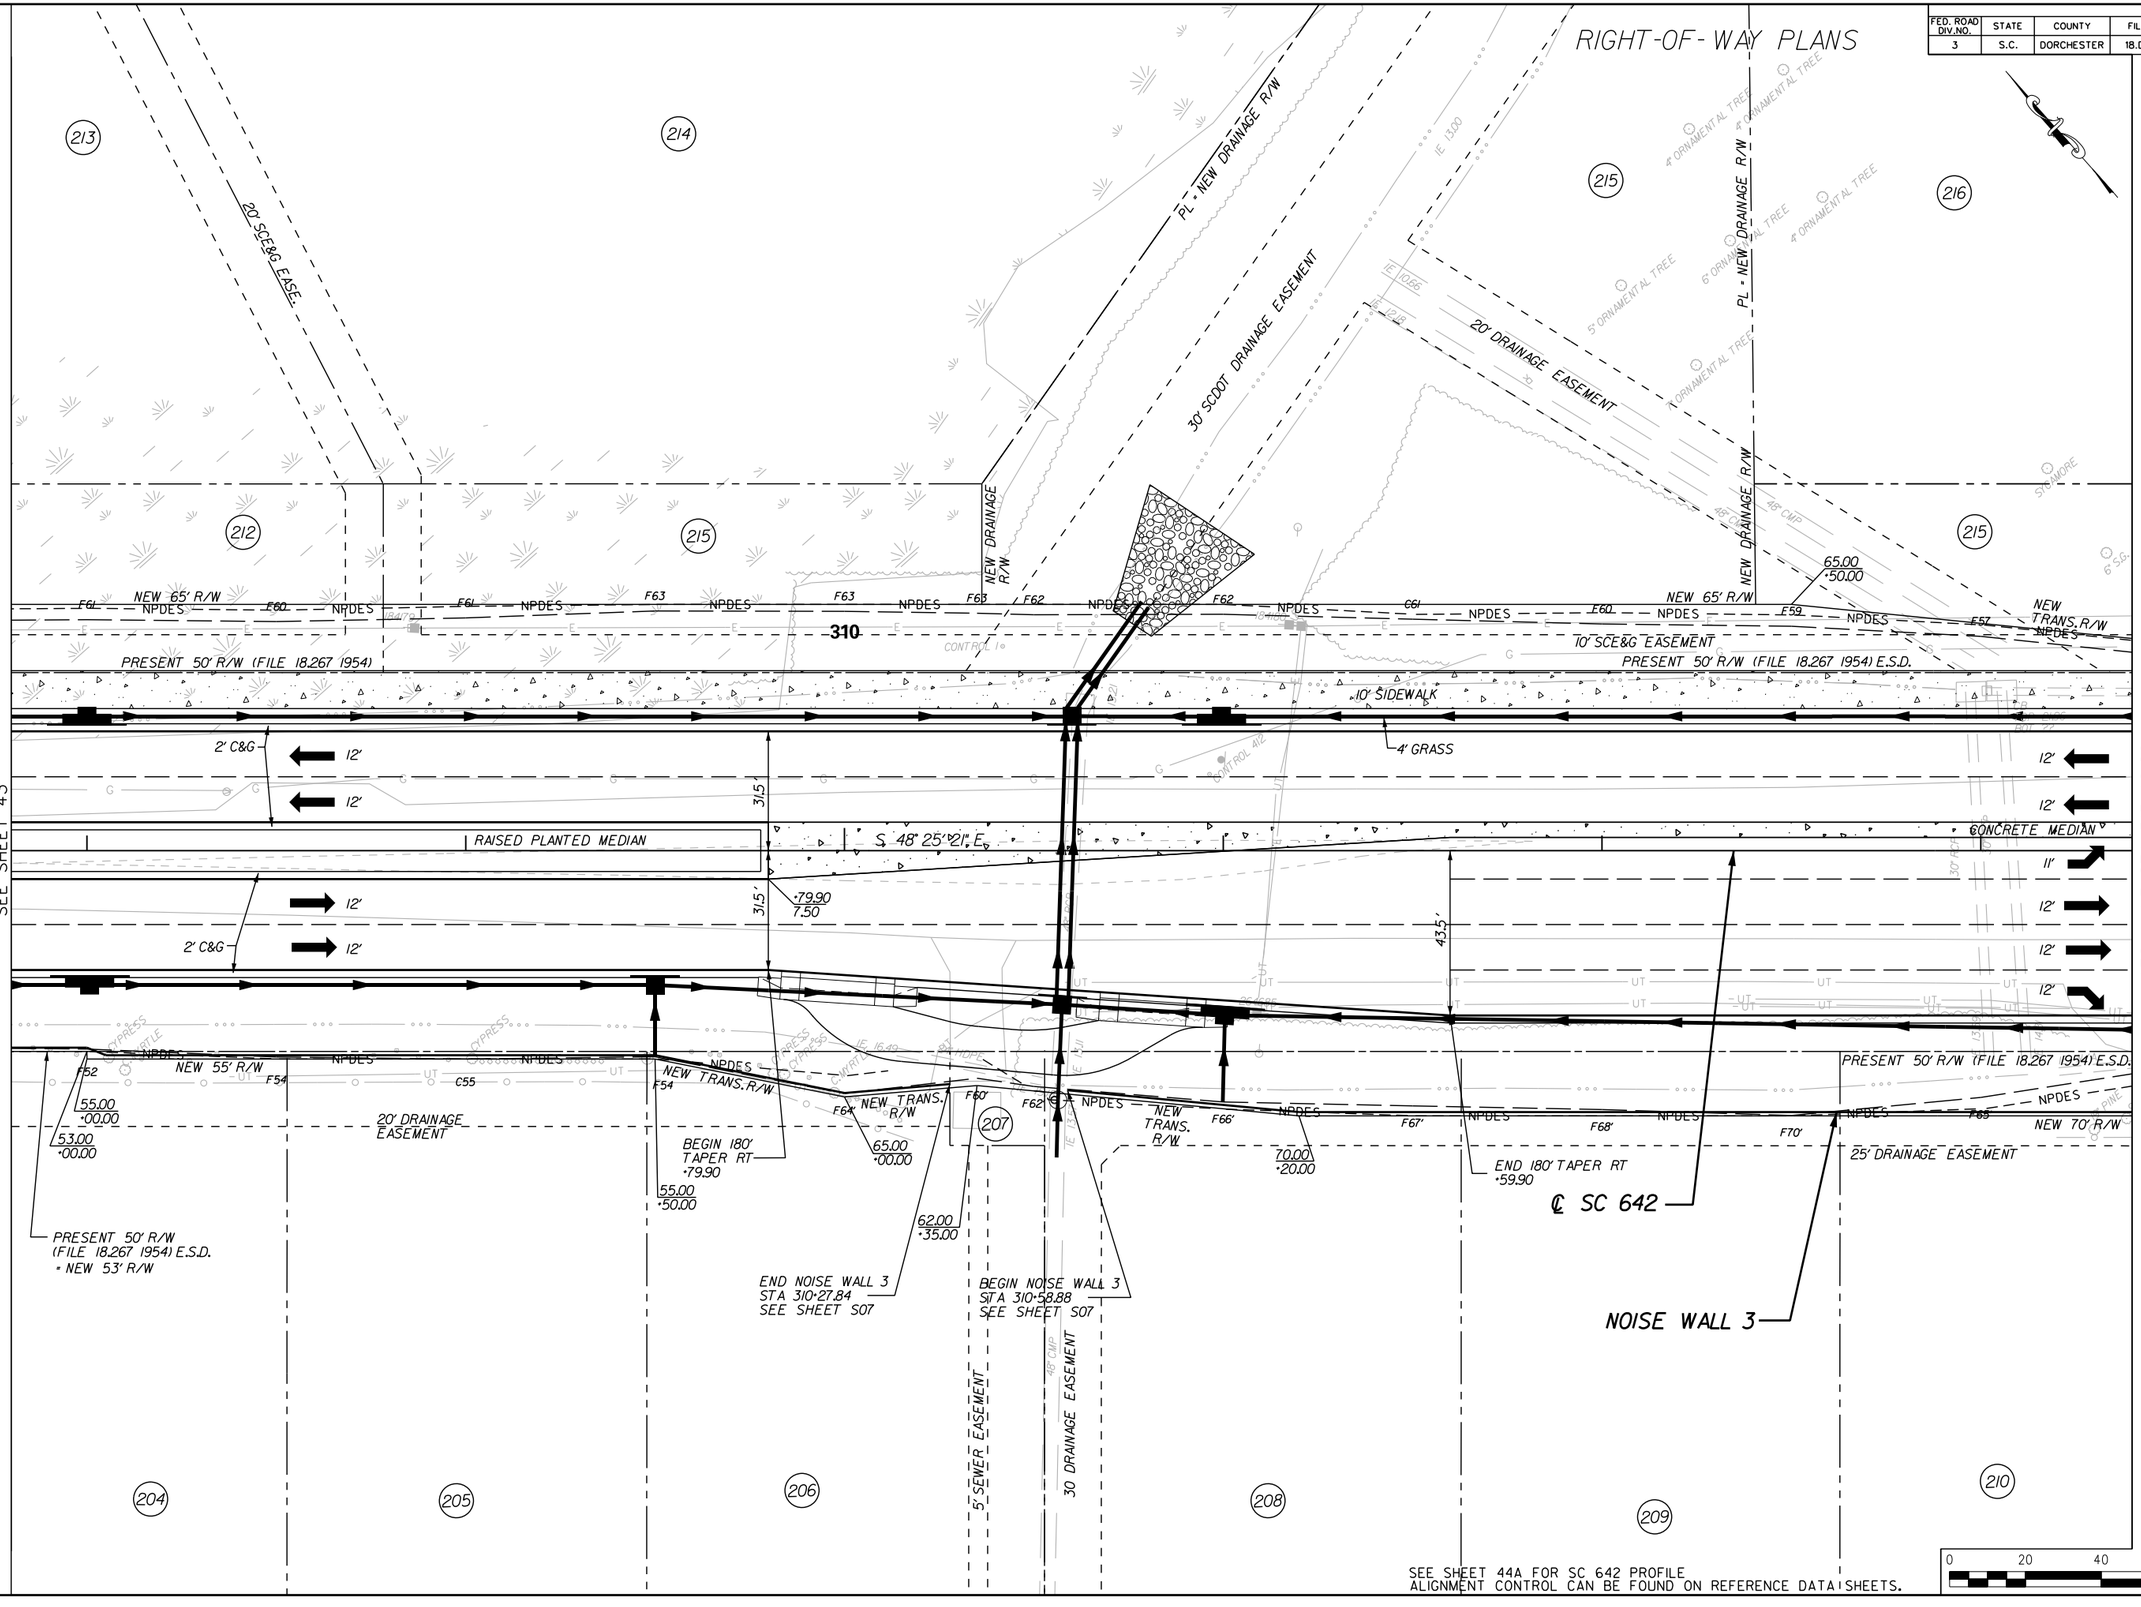

DORCHESTER COUNTY SALES TAX TRANSPORTATION PROGRAM

PLAN SHEET
SC 642 (DORCHESTER RD)
STA 307+80.00 - STA 313+40.00

PLAN SCALE 1"=

REV.NO.	BY	DATE	DESCRIPTION OF REVISION
4			
3			
2			
1			

DON. DATE
R/W DATE
CHK. DATE

240 STONERIDGE DRIVE, SUITE 305
COLUMBIA, SC 29210
(803) 256-4129

DAVIS & FLOYD
Engineering
Architecture
Environmental
Laboratory Services
GREENWOOD • CHARLESTON • COLUMBIA
SOUTH CAROLINA

SOUTH CAROLINA PROFESSIONAL ENGINEER SEAL No. 21584 REGISTERED JENNIFER L. BRADLEY

SOUTH CAROLINA NON-VISUAL ENGINEERING CERTIFICATE OF AUTHORIZATION DAVIS & FLOYD, INC. No. C00538