FED. ROAD DIV.NO.	STATE	COUNTY	FILE NO.	PROJECT NO.	ROUTE NO.	SHEET NO.	TOTAL SHEETS
3	S.C.	DORCHESTER	18.DORC.10	DC-DORC(010)	SC 642	50	

RIGHT-OF-WAY PLANS

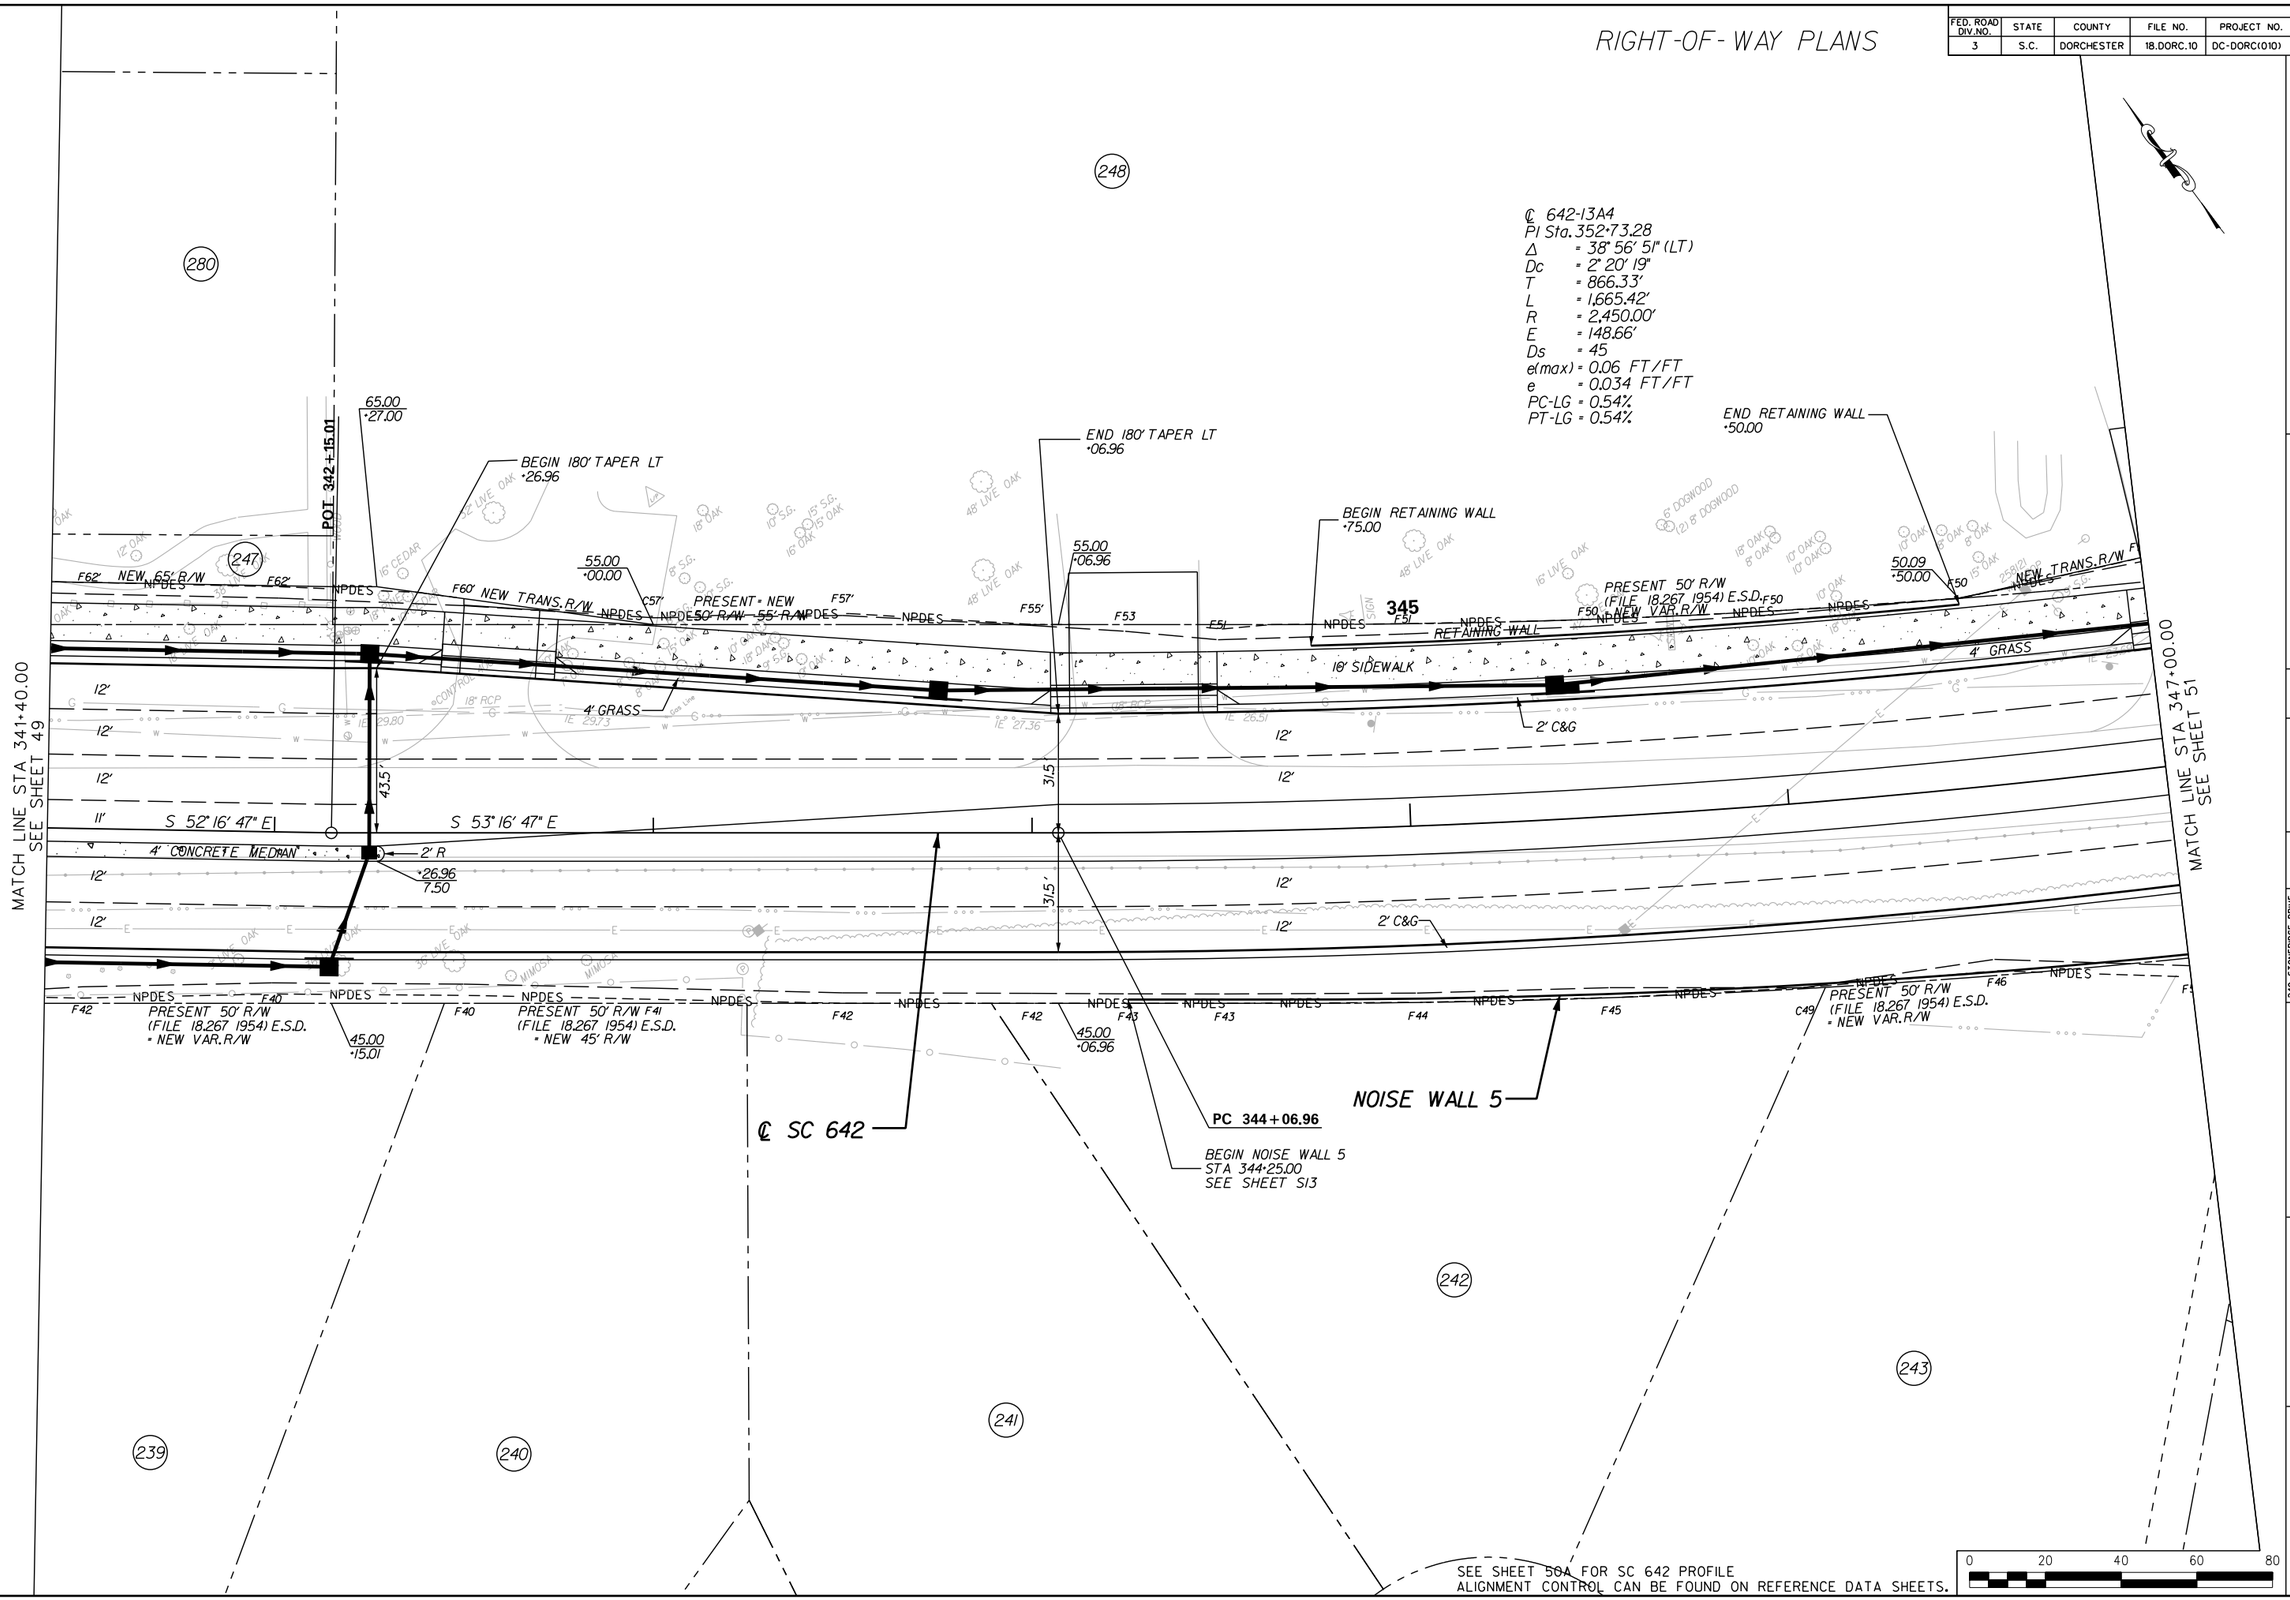

DORCHESTER COUNTY SALES TAX TRANSPORTATION PROGRAM

PLAN SHEET
SC 642 (DORCHESTER RD)
STA 341+40.00 - STA 347+00.00

PLAN SCALE 1"=

REV. NO.	BY	DATE	DESCRIPTION OF REVISION
4			
3			
2			
1			

DCN. DATE
R/W DATE
CHK. DATE

DAVIS & FLOYD
Engineering
Architecture
Environmental
Laboratory Services
GREENWOOD • CHARLESTON • COLUMBIA
SOUTH CAROLINA
240 STONERIDGE DRIVE, SUITE 305
COLUMBIA, SC 29210
(803) 256-4121

SOUTH CAROLINA PROFESSIONAL ENGINEER No. 21584 REGISTERED JENNIFER LEA BRADDY

SOUTH CAROLINA NOUTHORIZATION CERTIFICATE OF AUTHORIZATION DAVIS & FLOYD, INC. No. C00538